

Corner I.D.# VAN BU S-5

MONUMENT RECORD


STATE OF INDIANA~COUNTY OF MONROE

Section: 2, Township: 8 NORTH, Range: 2 WEST,

Monument Description & Remarks: REBAR WITH CAP FOUND 1" BELOW SURFACE

Recovery Tie Drawing

- A=O REBAR WITH CAP FOUND
- B=□ CHISELED X IN SW CORNER OF LIMESTONE POST
- C=● P.K. NAIL 2' BELOW SURFACE
- D=σ P.K. NAIL 1' UP ON NORTH SIDE OF POWER POLE
- E=● P.K. NAIL IN CENTERLINE IN LINE WITH EDGE OF HOUSE

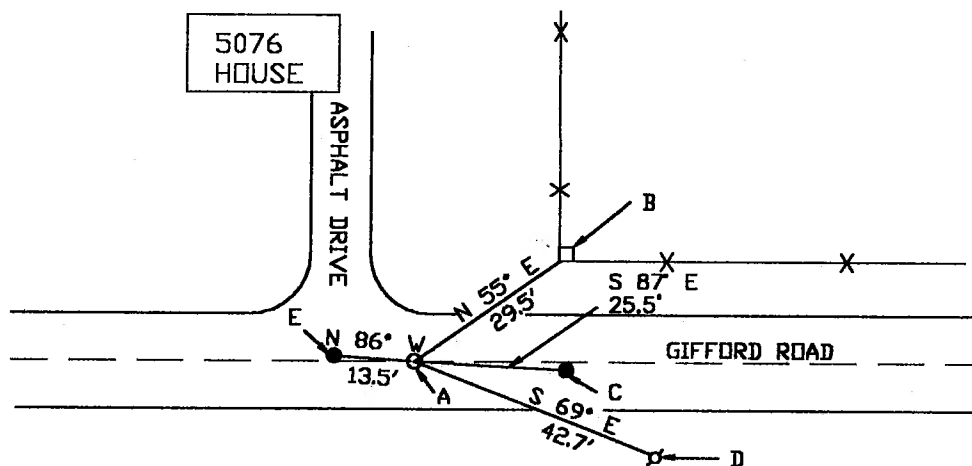


Section Corner: REBAR WITH CAP FOUND

Northing: 1421924.991 Easting: 3089531.260

State Plan Coordinate (NAD83 Survey Feet, Indiana West Zone)

I, Eric Lee Deckard, here by certify that this document was prepared under my direction in accordance with the provisions of Section 17-3-64-4 through 17-3-64-8 of the Indiana Code, being Acts of 1965, Chapter 319; this 9th day of OCTOBER, 2004 A.D.
Completed by Steven V. Farwas, Monroe County Surveyor

Indiana Registered Land Surveyor No. LS 29900012

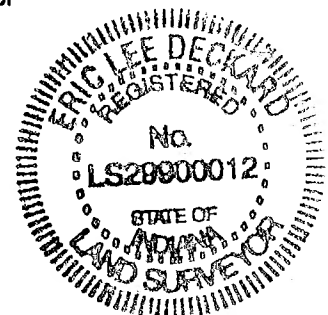

MONUMENT RECORD


Corner I.D. #

S-5

STATE OF INDIANA - COUNTY OF MONROE

Section Two (2), Township 8 North, Range 2 West

Monument Description & Remarks: Found 5/8" Rebar @ South 1/4 corner of sec-
tion. Rebar had plastic cap and was 1" below surface, 0.6' South of center-
line (Gifford Rd.)

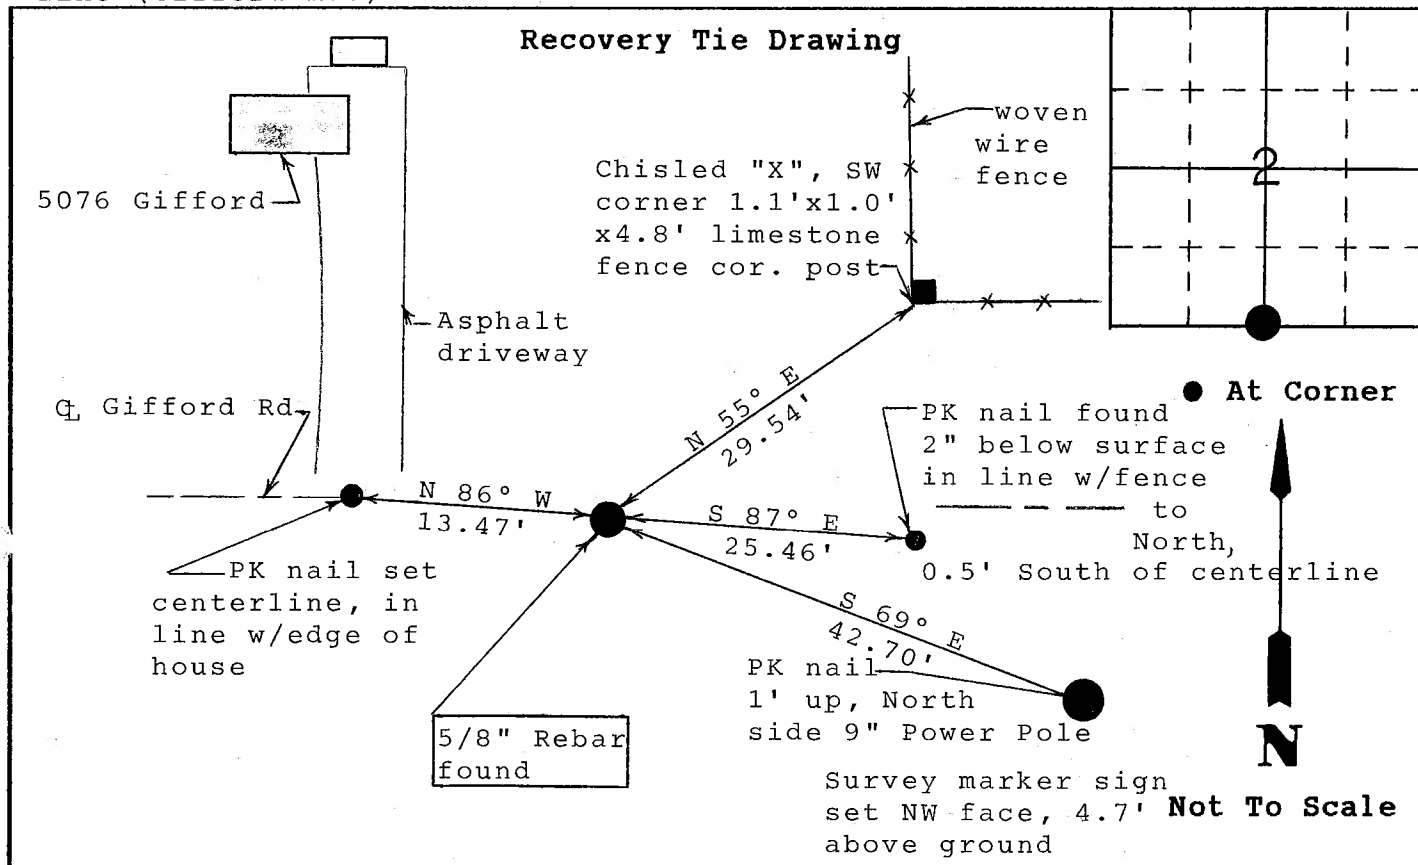

State of Indiana

County of Monroe

Space
Reserved For
Recording
Officer

I, Michael W. Friley, County Surveyor, hereby certify
that this document was prepared under my direction in
accordance with the provisions of Section 17-3-64-4
through 17-3-64-8 of the Indiana Code, being Acts of 1965,
Chapter 319; and the above data is given under my hand and
seal this 6th day of September, 1996 A.D.

Indiana Registered Land Surveyor No. _____ or

Monroe County Surveyor's Office
United States Government Agency

Monroe County Surveyor
Title

Field Book:

96-01

Page:

89